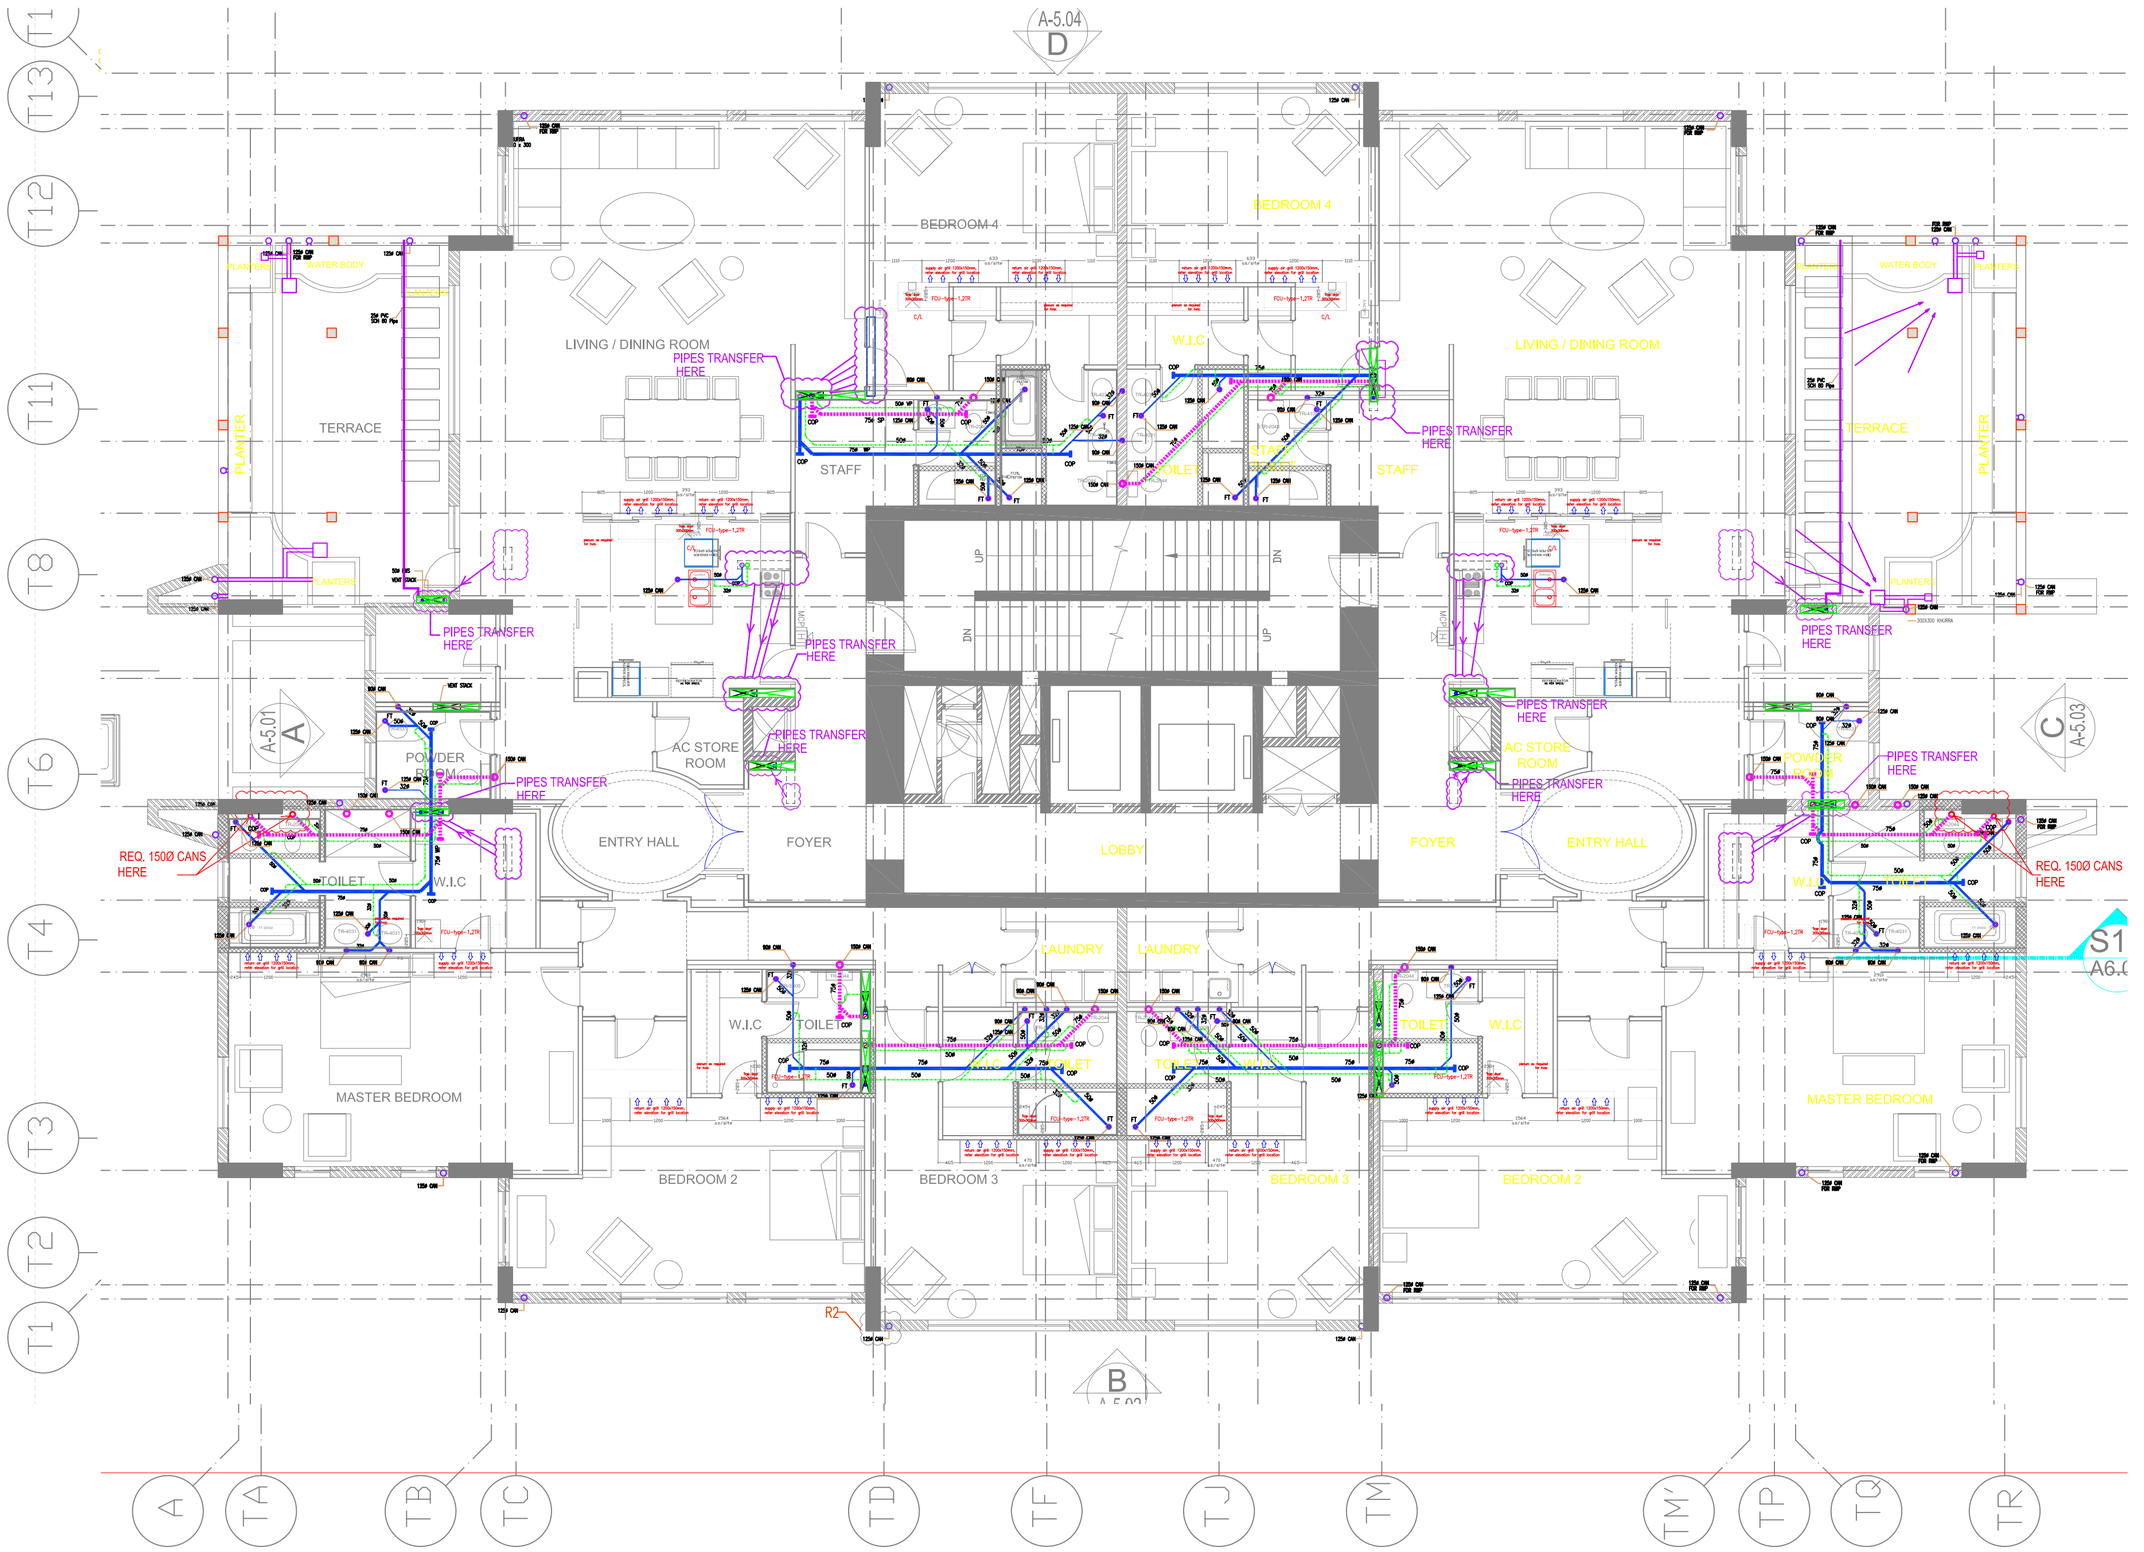

S.NO.	PRINTS ISSUED TO	FOR	DATE	NO.
PRINTS ISSUE LOG				

NO.	REVISION	DATE
REVISION LOG		

PROJECT: QUARKCITY MOHALI

NORTH: STAMP AND SIGNATURE

BUILDING: BUILDING - R7

DRAWING

DRAWN BY	PCD	CHECKED BY	ADS
DATE	02-05-2011		
SCALE	1:60		
TITLE	PENT HOUSE FLOOR PLAN DRAINAGE SYSTEM LAYOUT		
NUMBER	QC-P-R7-CD	REV. NO.	R0