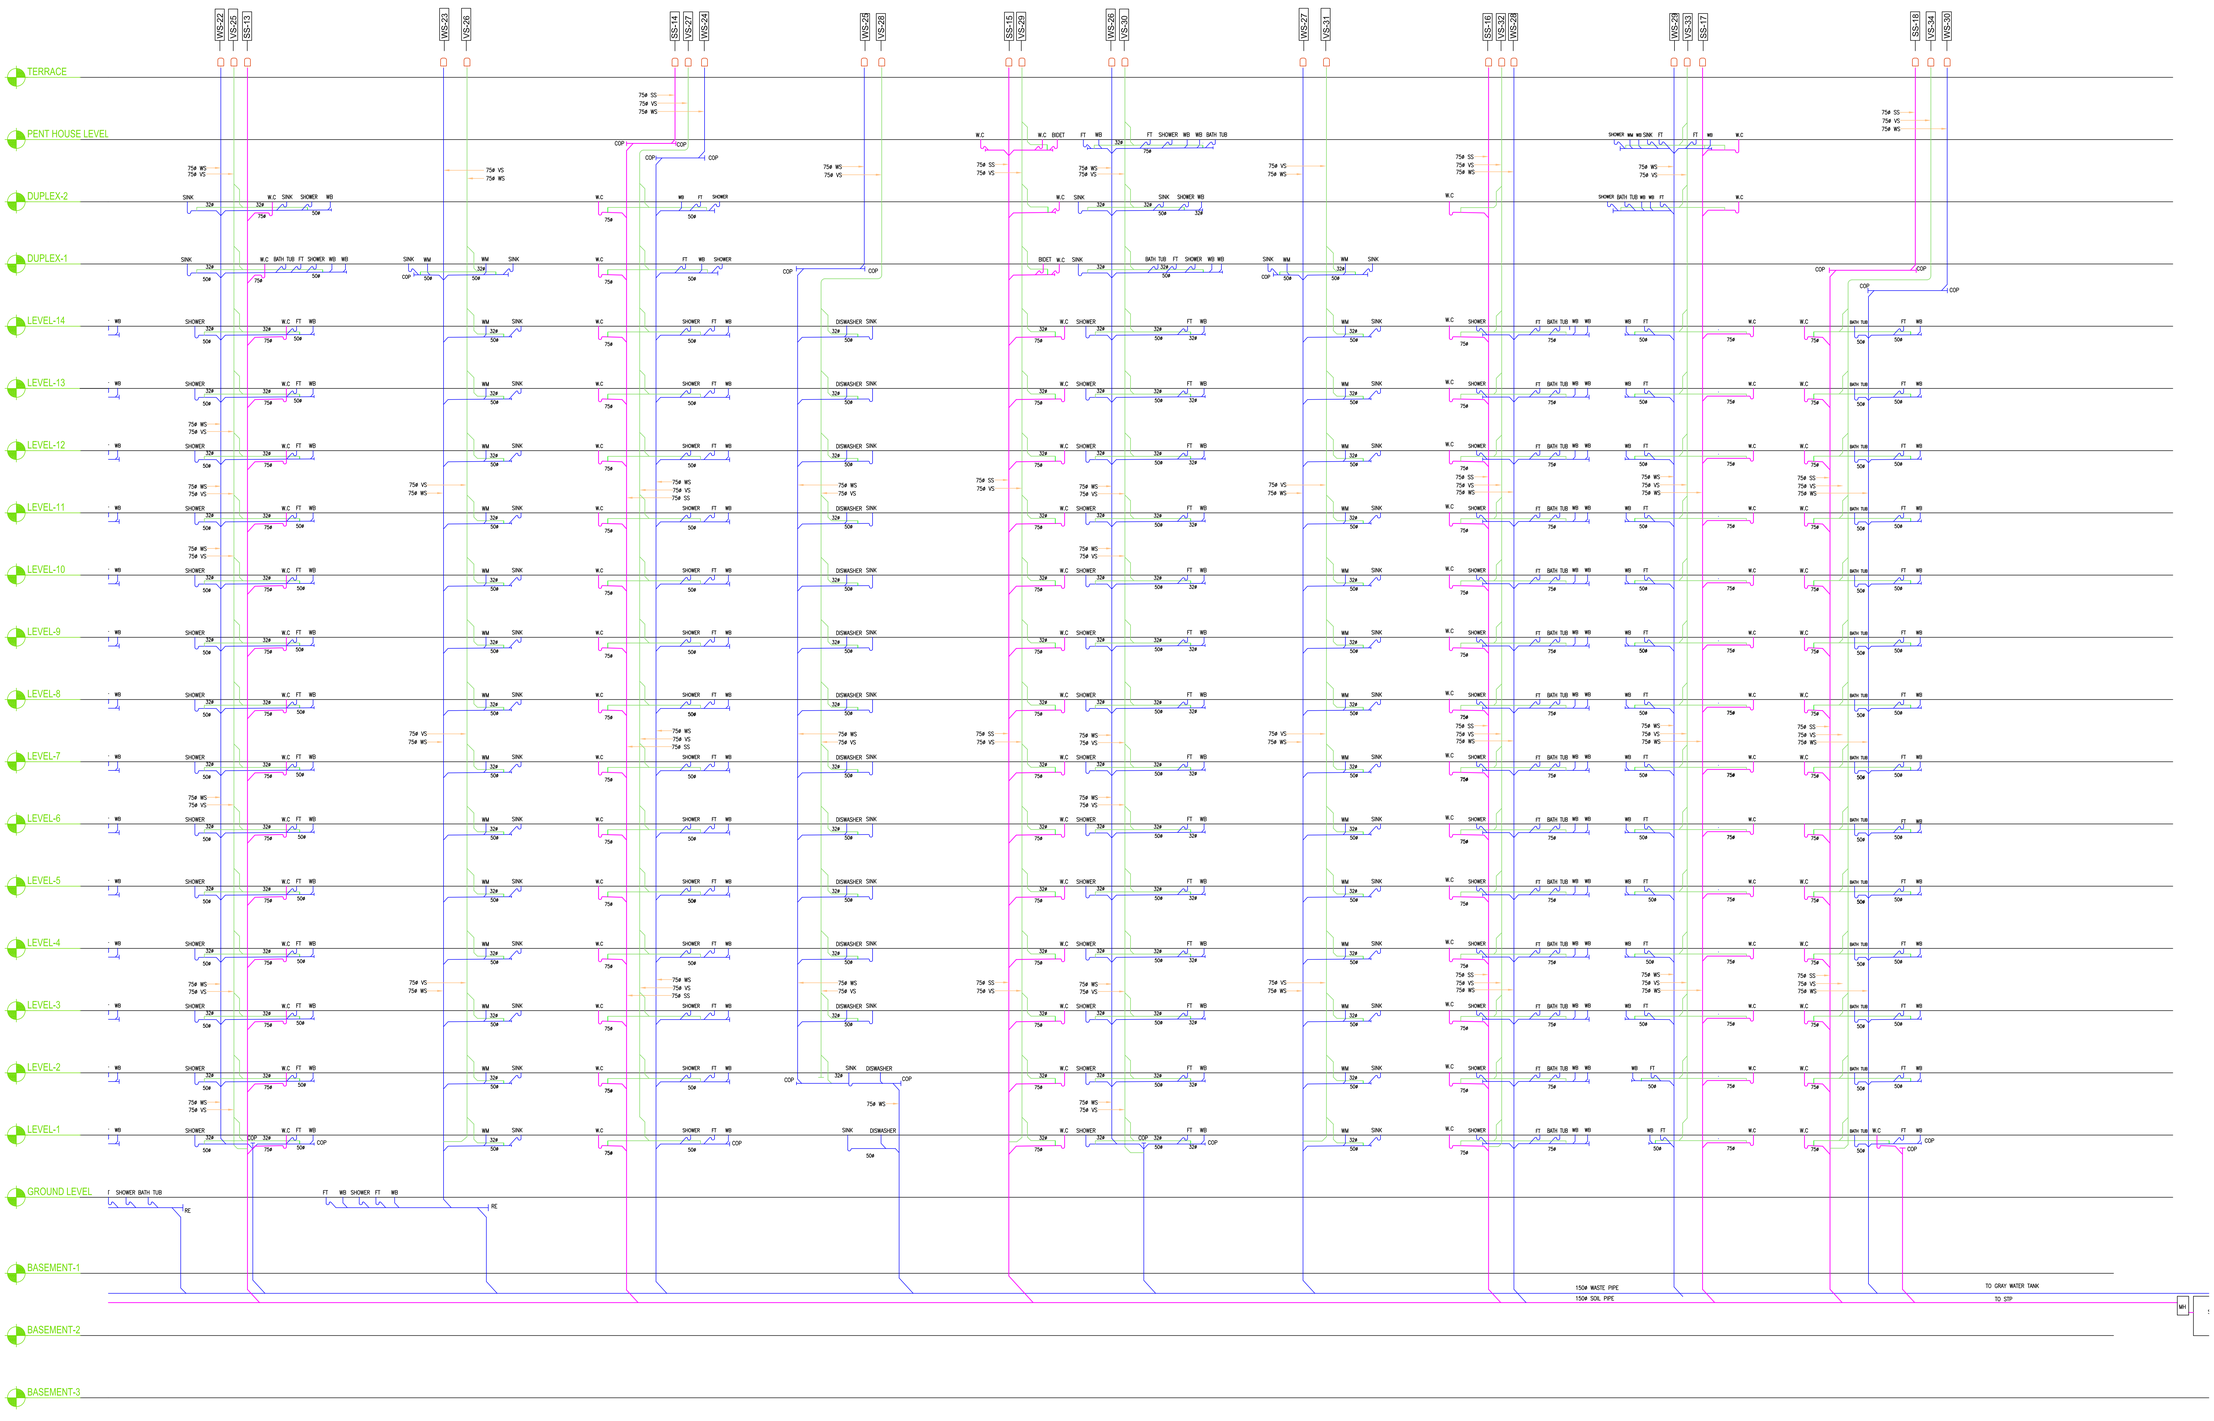

LEGEND

SS	SOIL STACK
WS	WASTE STACK
VS	VENT STACK
RE	RODDING EYE
COP	CLEAN OUT PLUG

S.NO.	PRINTS ISSUED TO	FOR	DATE	NO.

PRINTS ISSUE LOG

NO.	REVISION	DATE

REVISION LOG

PROJECT: QUARKCITY MOHALI

NORTH

STAMP AND SIGNATURE

BUILDING: BUILDING - R7

DRAWING

DRAWN BY	K.R.	CHECKED BY	R.S.
DATE	13-09-2011		
SCALE	N.T.S		
TITLE	DRAINAGE SCHEMATIC		
NUMBER		REV. NO.	R0