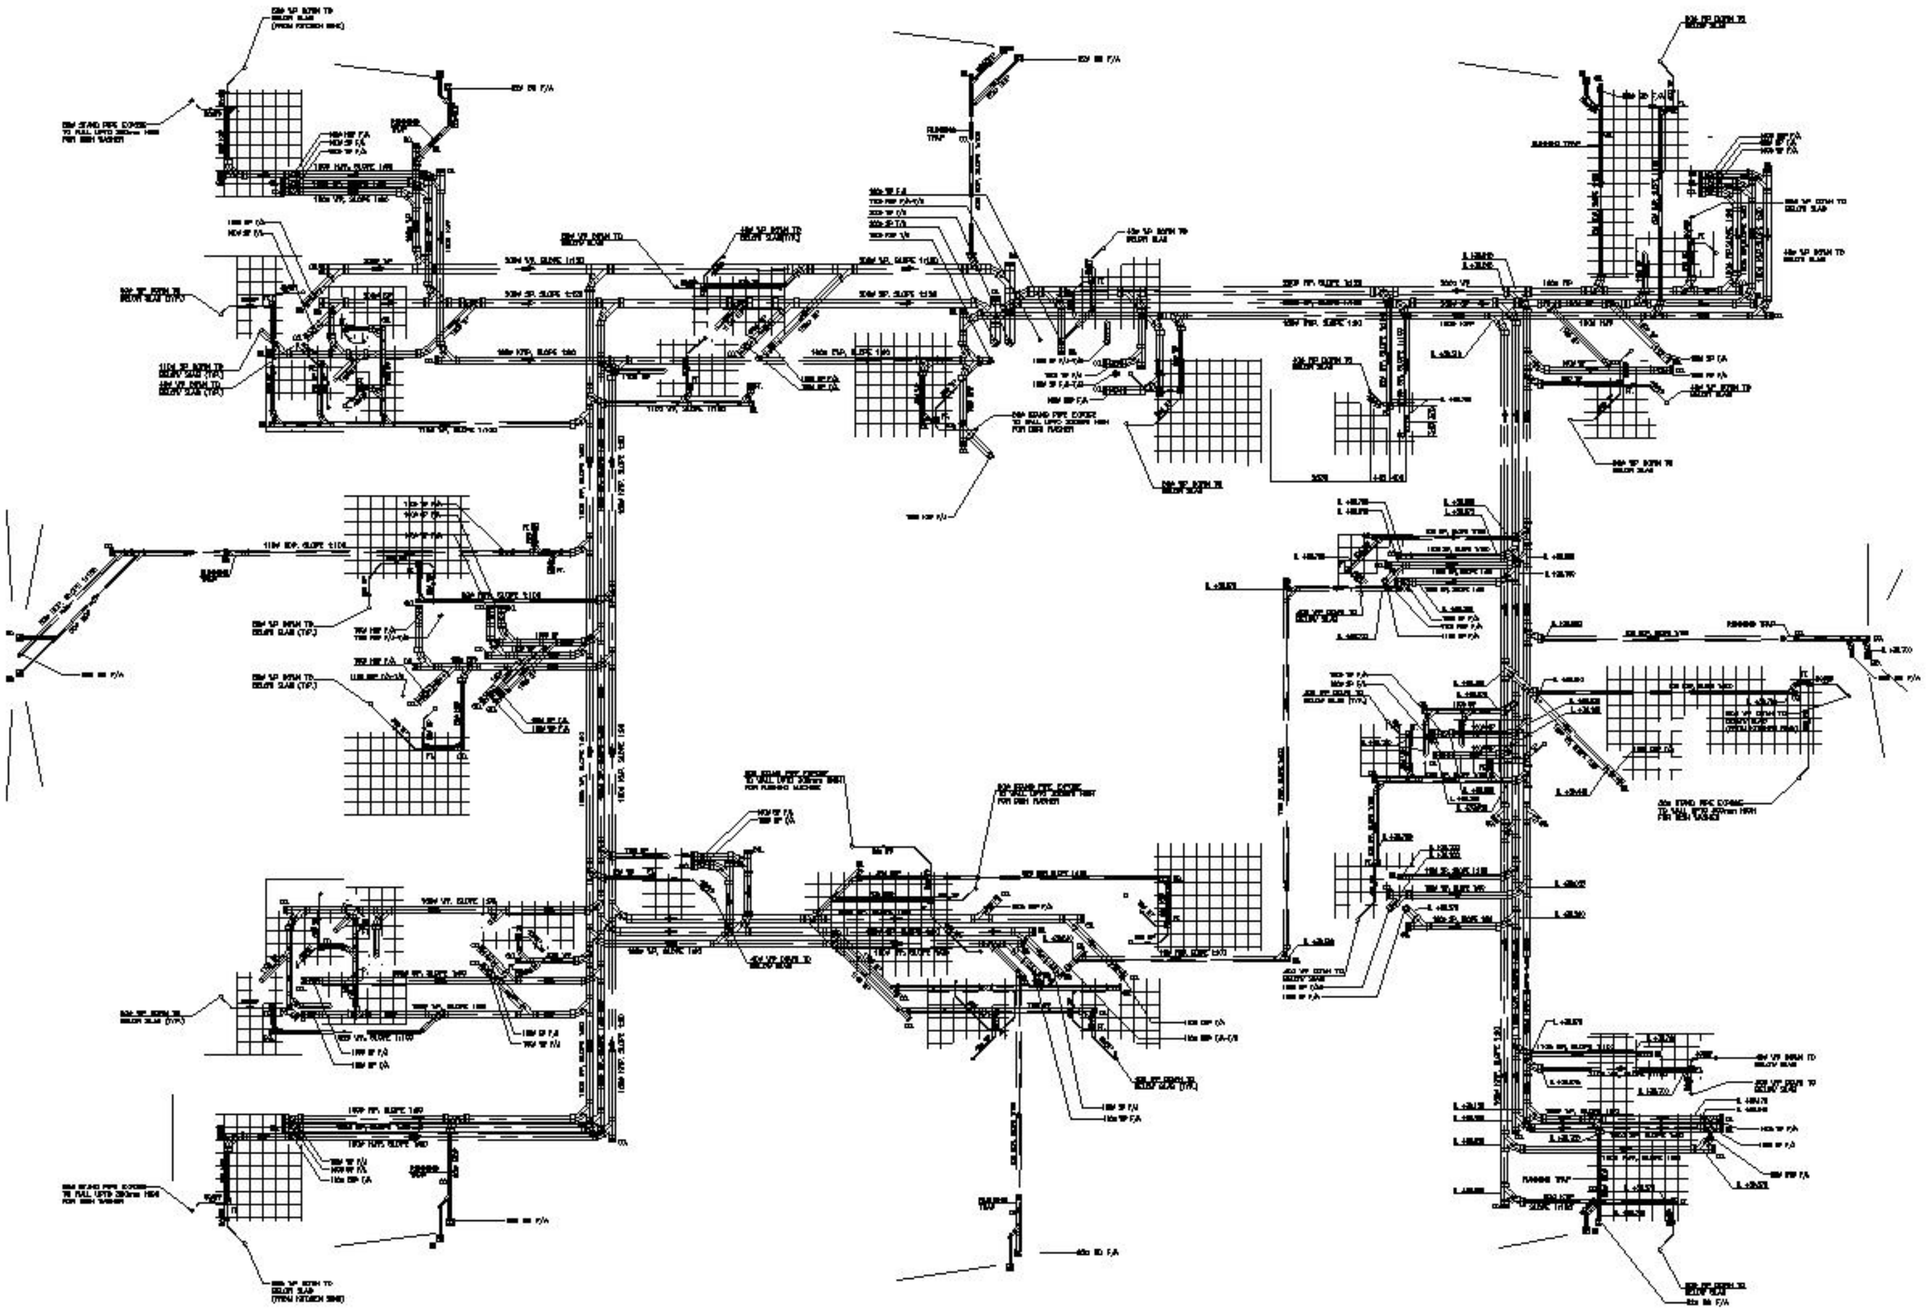

NOTES

1. FOR MECHANICAL LEGEND REFER DRG.NO. GEN-03.
2. FOR GENERAL NOTES REFER DRG.NO. D-01
3. ALL CONDENSATE DRAIN FOR FCU'S/AHU'S TO BE CONNECTED TO NEAREST FD IN THE AREA.

REV	DESCRIPTION	DATE

ARCHITECTURE , ENG. CONSULTANCIES , SUPERVISION , PROJECT MANAGEMENT & INTERIOR DESIGN

Head Office — Tel. 06-5410506 — FAX. 06-5410508 — P.O.Box: 3038 Ajm.
AbuDhabi Office — Tel. 02-6728552 — FAX. 02-6728553 — P.O.Box: 7163 Ad.
Dubai Office — Tel. 04-3368310 — FAX. 404-3368311 — P.O.Box: 66841 Dubai.

U.A.E.—Qatar—K.S.A.

PROJECT :-

PROPOSED BUILDING
G+BP+H.C.+46RES.+ DUPLEX

SUB CONSULTANT :- ELECTRONIC&MECHANICAL

CONSULTAIR

E-Mail:- consultair@emirates.net.ae

DRAWING TITLE :-

DRAINAGE LAYOUT
FOR INTERMEDIATE FLOOR (SECOND HOUSE)