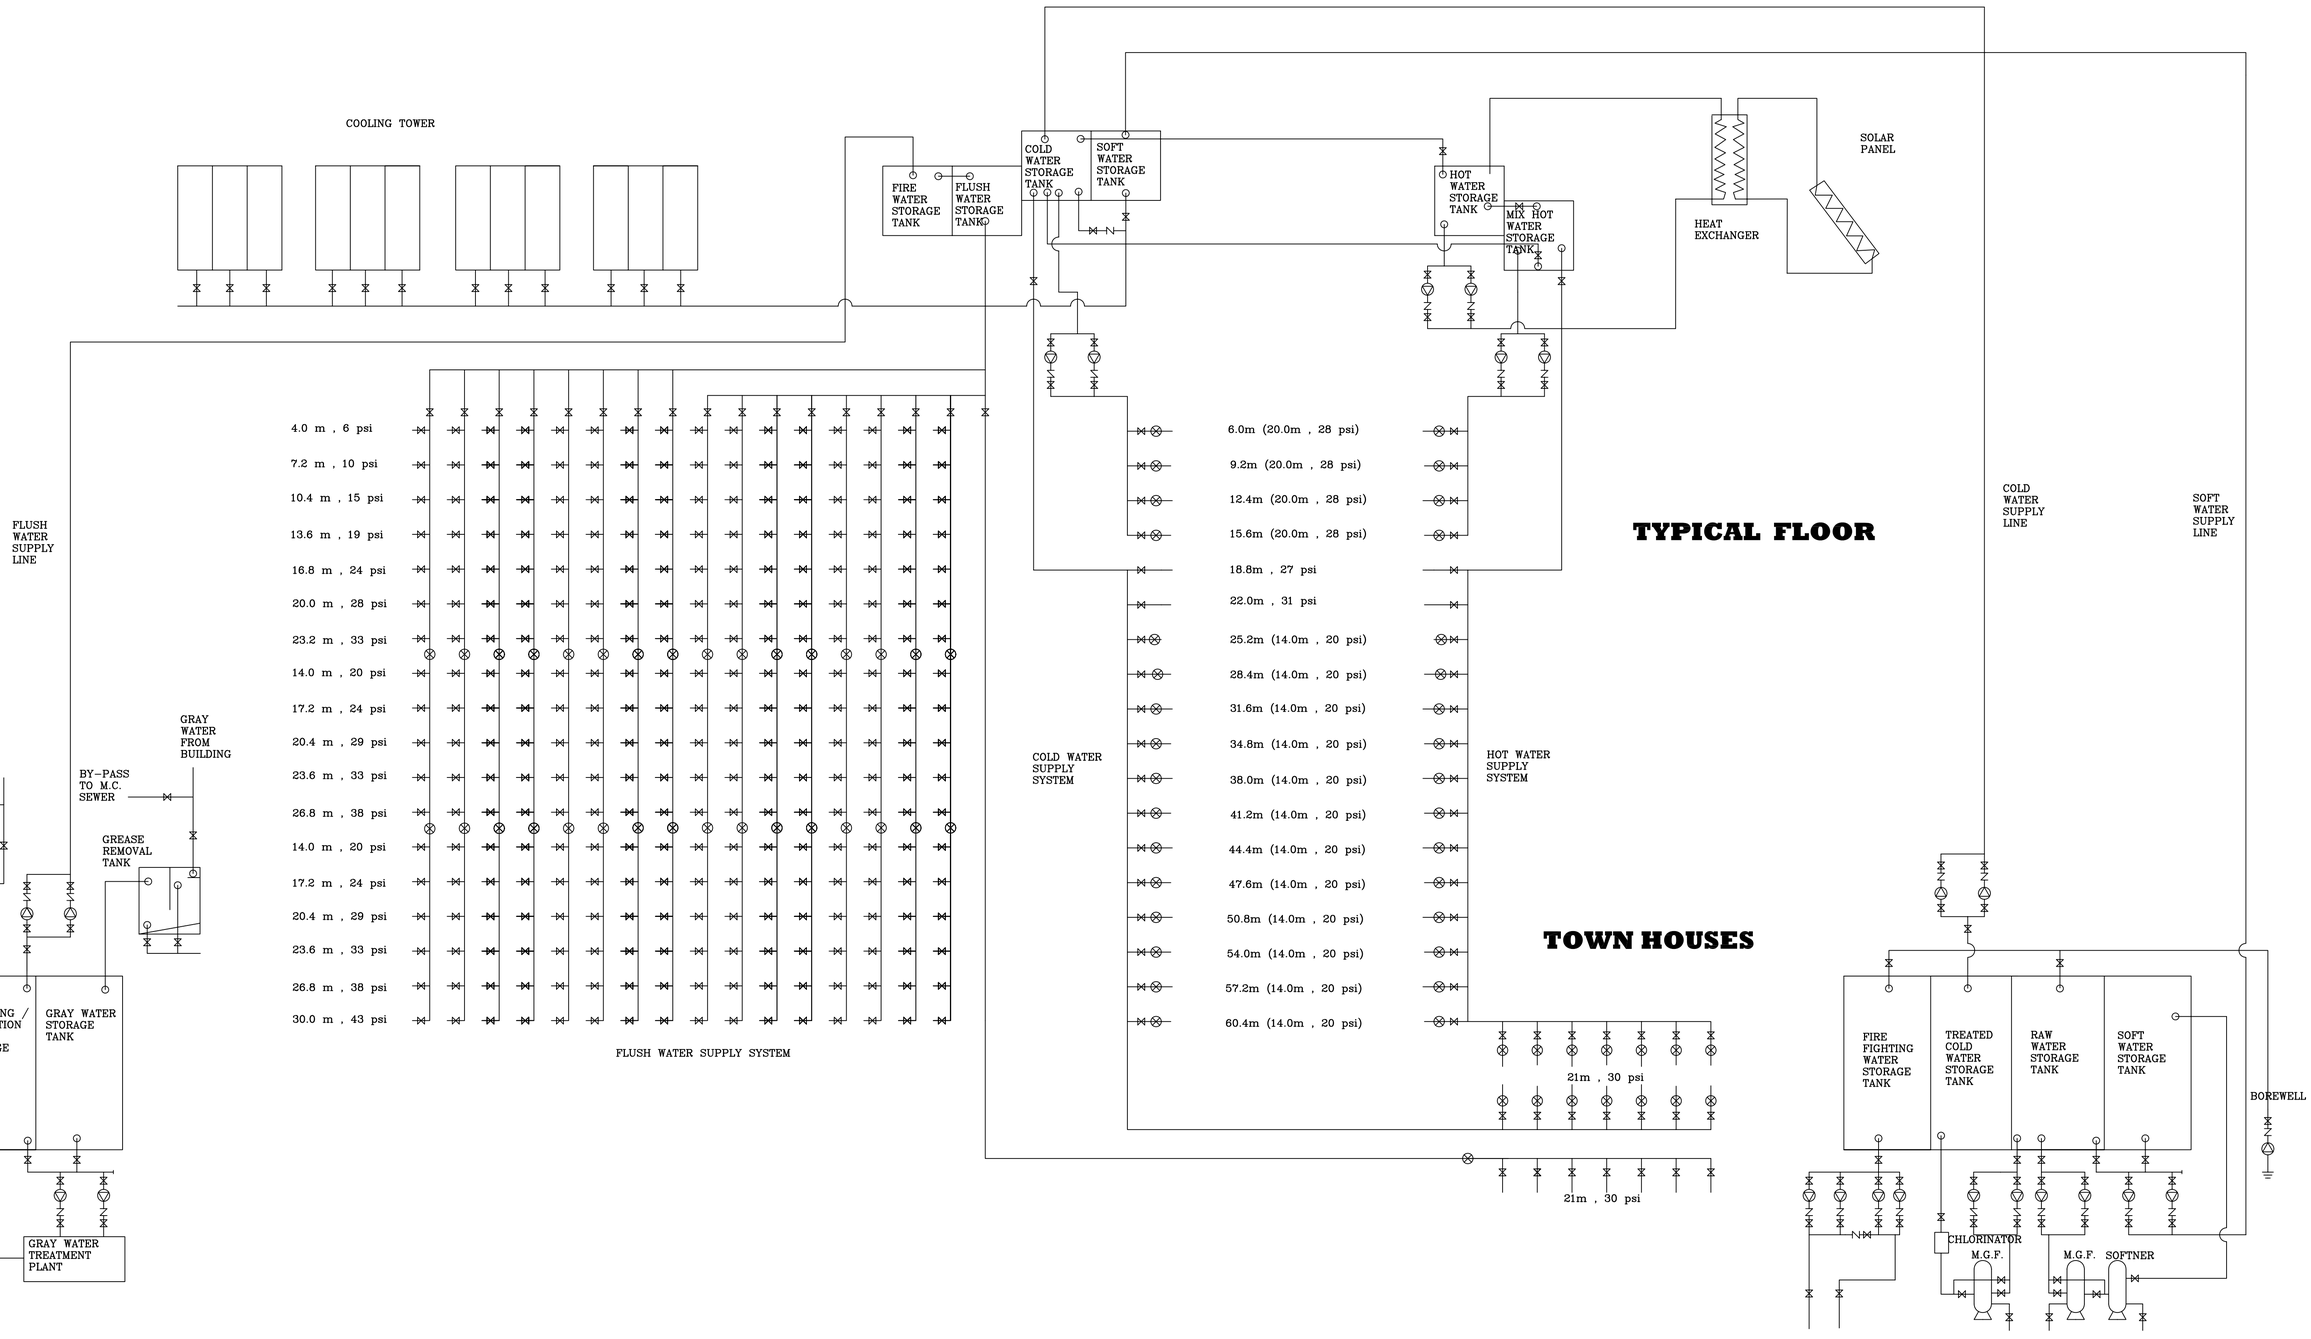

R-7 BUILDING PLUMBING SCHEMATIC DIAGRAM